1740355 - 81385297 - 22 RODMARTON, CIRENCESTER, GL7 6PE

GTM Go Traffic Management

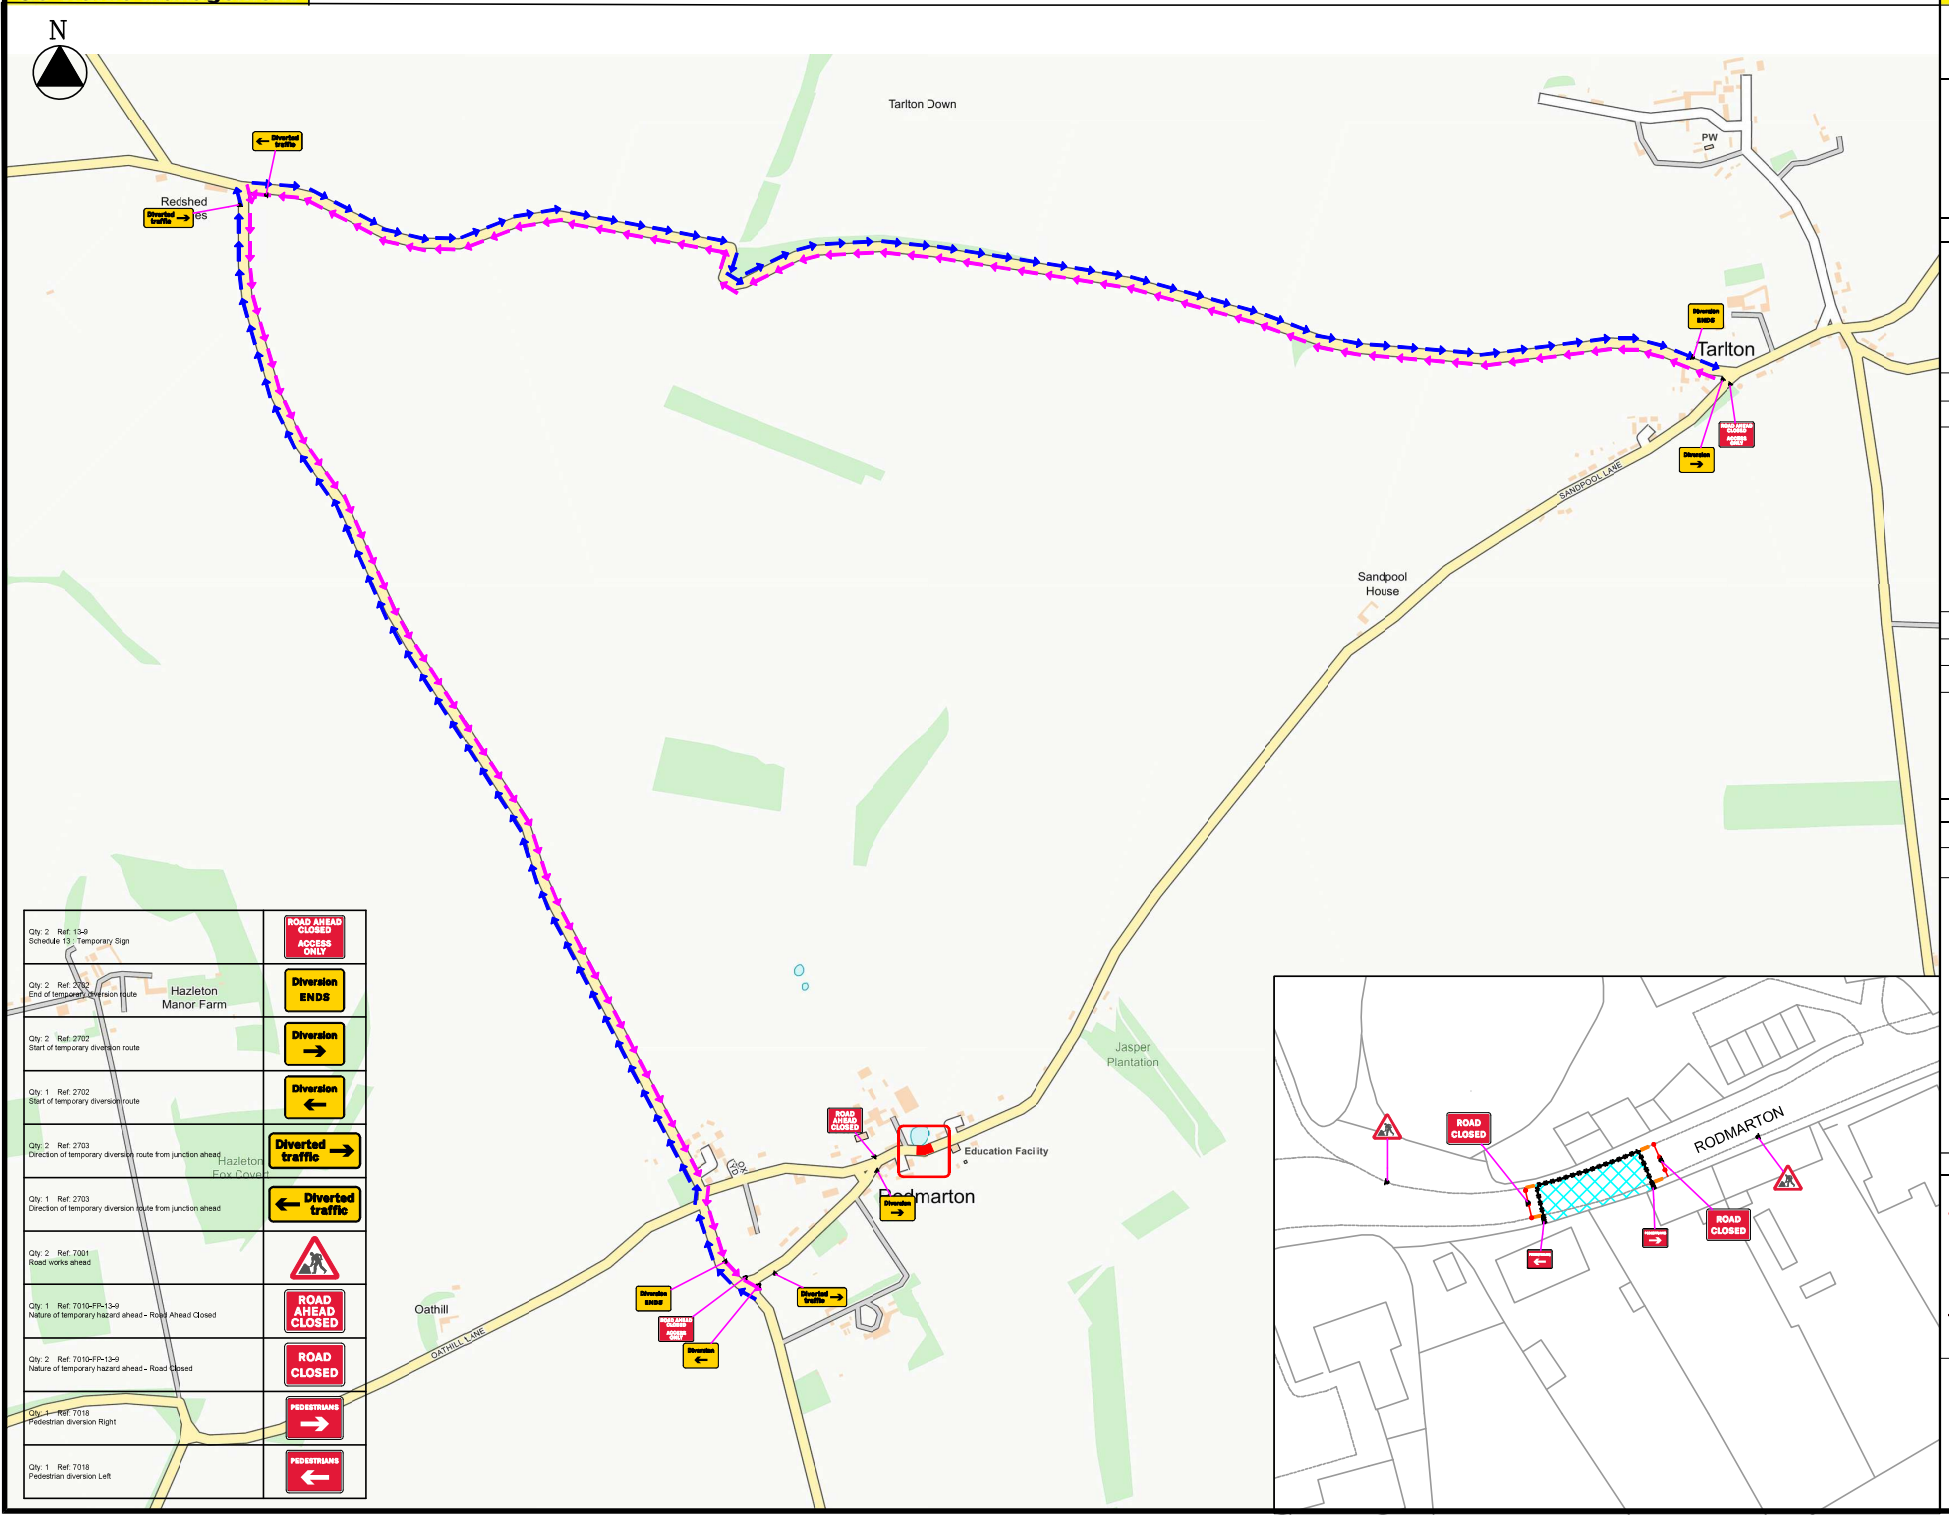

Qty: 2 Ref: 13-9 Schedule 13 - Temporary Sign	ROAD AHEAD CLOSED ACCESS ONLY
Qty: 2 Ref: 2702 End of temporary diversion route	Diversion ENDS
Qty: 2 Ref: 2702 Start of temporary diversion route	Diversion →
Qty: 1 Ref: 2702 Start of temporary diversion route	Diversion ←
Qty: 2 Ref: 2703 Direction of temporary diversion route from junction ahead	Diverted traffic →
Qty: 1 Ref: 2703 Direction of temporary diversion route from junction ahead	← Diverted traffic
Qty: 2 Ref: 7001 Road works ahead	
Qty: 1 Ref: 7010-FP-13-9 Nature of temporary hazard ahead - Road Ahead Closed	ROAD AHEAD CLOSED
Qty: 2 Ref: 7010-FP-13-9 Nature of temporary hazard ahead - Road Closed	ROAD CLOSED
Qty: 1 Ref: 7018 Pedestrian diversion Right	PEDESTRIANS →
Qty: 1 Ref: 7018 Pedestrian diversion Left	PEDESTRIANS ←

GTM Go Traffic Management

Head Office: Go Traffic Management,
Chaddock Lane, Worsley, Manchester, M28 1XW

Tel: 0161 351 0378

www.gtm.co.uk

This drawing has been produced for a specific site or project and that have been assessed for that site or project only. Any other system or for any other purpose, © Go Traffic Management

Risks

1. Design completed from information provided + google maps desktop risk assessment
2. Cone lamps must be used on all road with a speed limit of 40mph or more.

Notes

1. All signs as per Chapter 8, Distances between cones to be the maximum unless otherwise noted.
2. Distances between signs NOT to scale for purposes of clarity.
3. All sign placement subject to available safe working space
4. The purpose of the Traffic Management Plan is for it to be used only as a guide and all traffic management equipment should be put out according to the 'Safety at Street Works and Road Works – Code of Practice', Lit. Red Book & the 'Traffic Signs Manual Chapter 8', Lit. Yellow Book.
5. Lane width past the works to be 3.0m maximum, 2.75m desirable minimum and 2.5m absolute minimum.
6. Stop & Go boards must be available and utilised in the event of permanent signal failure in accordance with Code of Practice.
7. Signs must be placed in accordance with TSM and the scheme RAMS pack.

DRAWING INFORMATION:

CLIENT: Thames Water

DRAWING NUMBER: 1740355.0001

WORK ORDER NUMBER: 81385297

DRAWING ADDRESS:

22 Rodmarton, Cirencester, GL7 6PE

DESIGNED DATE: 07/04/2026

DESIGNED BY: Alex.Hunnable

APPROVED BY: Alex.Hunnable

DRAWING INFORMATION:

TRAFFIC MANAGEMENT TYPE:

ROAD CLOSURE

ROAD CLOSED ON RODMARTON

DIVERSION VIA UNNAMED RD, UNNAMED RD & VICE VERSA

KEY:

Sign	Ped Diversion
Cones	Parking Bay Suspension
Temporary Traffic Light	Ped Ramp
Temporary Pedestrian Signal	Road Closure
Stop + Go Boards	Diversion Route
Ped Barriers	Access Only
	Working Space
	Work Area
	Safety Zone

Note:

Vunerable Road User access to maintained throughout works